



architectural
interiors
construction management
and construction services
environmental consultants
landscape architecture
interior design services

2001 West Lake Street, Suite 400
Westmont, Illinois 60090
P: 847.955.1000
www.arconinc.com

NEW DISTRICT
& ADMINISTRATION
& PROFESSIONAL
DEVELOPMENT
CENTER

for the
BOARD OF EDUCATION
Community Consolidated
School District #19
9133 S. Arlington Heights Road
Arlington Heights, Illinois
60005



Civil
1715 Ridgeview Dr., Countryside
715 Ridgeview Drive
Mokena, IL 60450
P: 815.716.0026

Mechanical/Electrical
1000 W. Lawrence St., Suite 100
South Barrington, IL 60010
P: 847.756.4180



Structural
1216 Tower Road
Schweitz, IL 60173
Schweitz, IL 60173
P: 847.882.2201
F: 847.882.2201

Food Service
Alpha Design, Inc.
1000 W. Lawrence St., Suite 100
Arlington Heights, IL 60005
P: 847.756.4180

REVISIONS		
No.	Date	By

Project Number:	10040
Issue Date:	JANUARY 11, 2017
Drawn by:	AW
Checked by:	AW
Reviewed by:	AW
Scale:	AS SHOWN
Sheet Number:	R1.1

R1.1

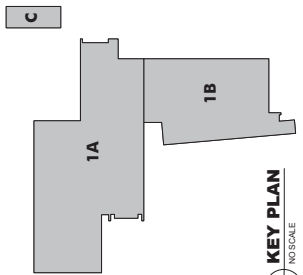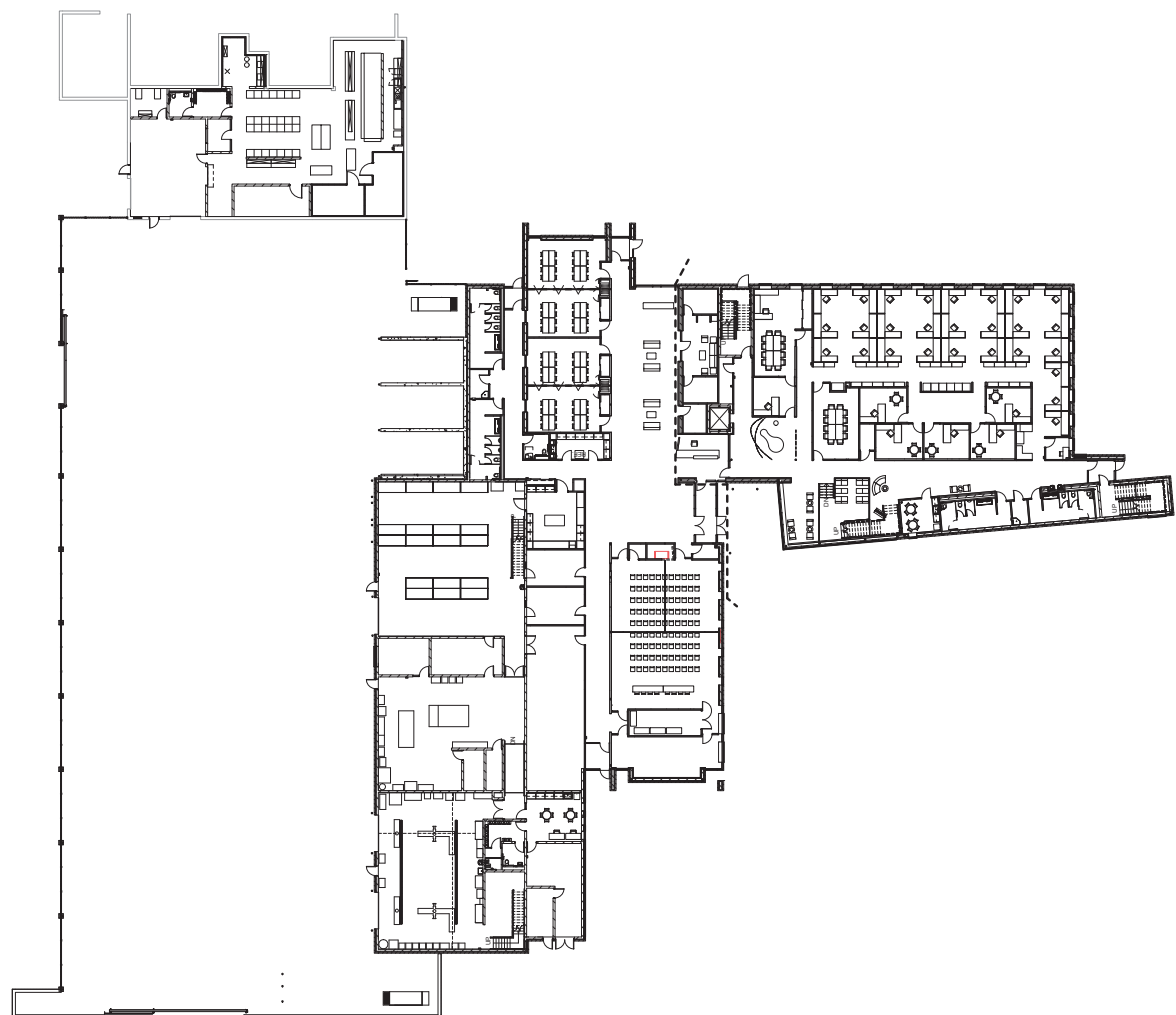


1 COMPOSITE PLAN - FIRST FLOOR FURNITURE
FOR REFERENCE ONLY


KEY PLAN
NO SCALE


REVISIONS		
No.	Date	By

Project Number:	
10040	
Issue Date:	
JANUARY 11, 2017	
Drawn by:	
aw	
Checked by:	
aw	
Scale:	
AS SHOWN	
Sheet Number:	
R1.2	

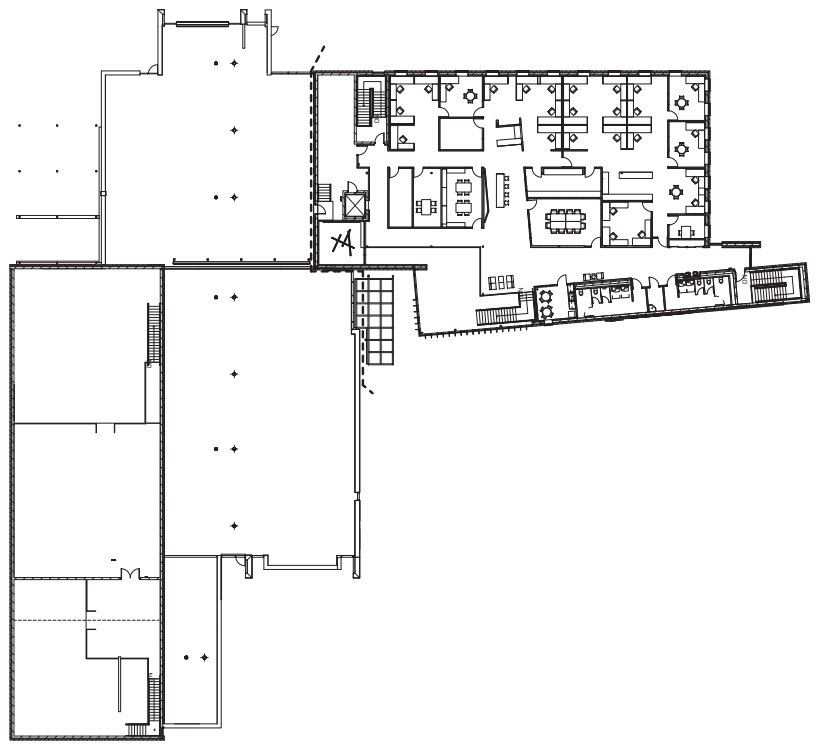

1
COMPOSITE PLAN - SECOND FLOOR FURNITURE
CONFERENCE ONLY

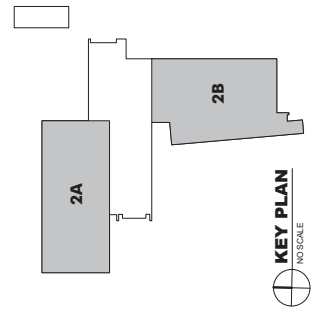


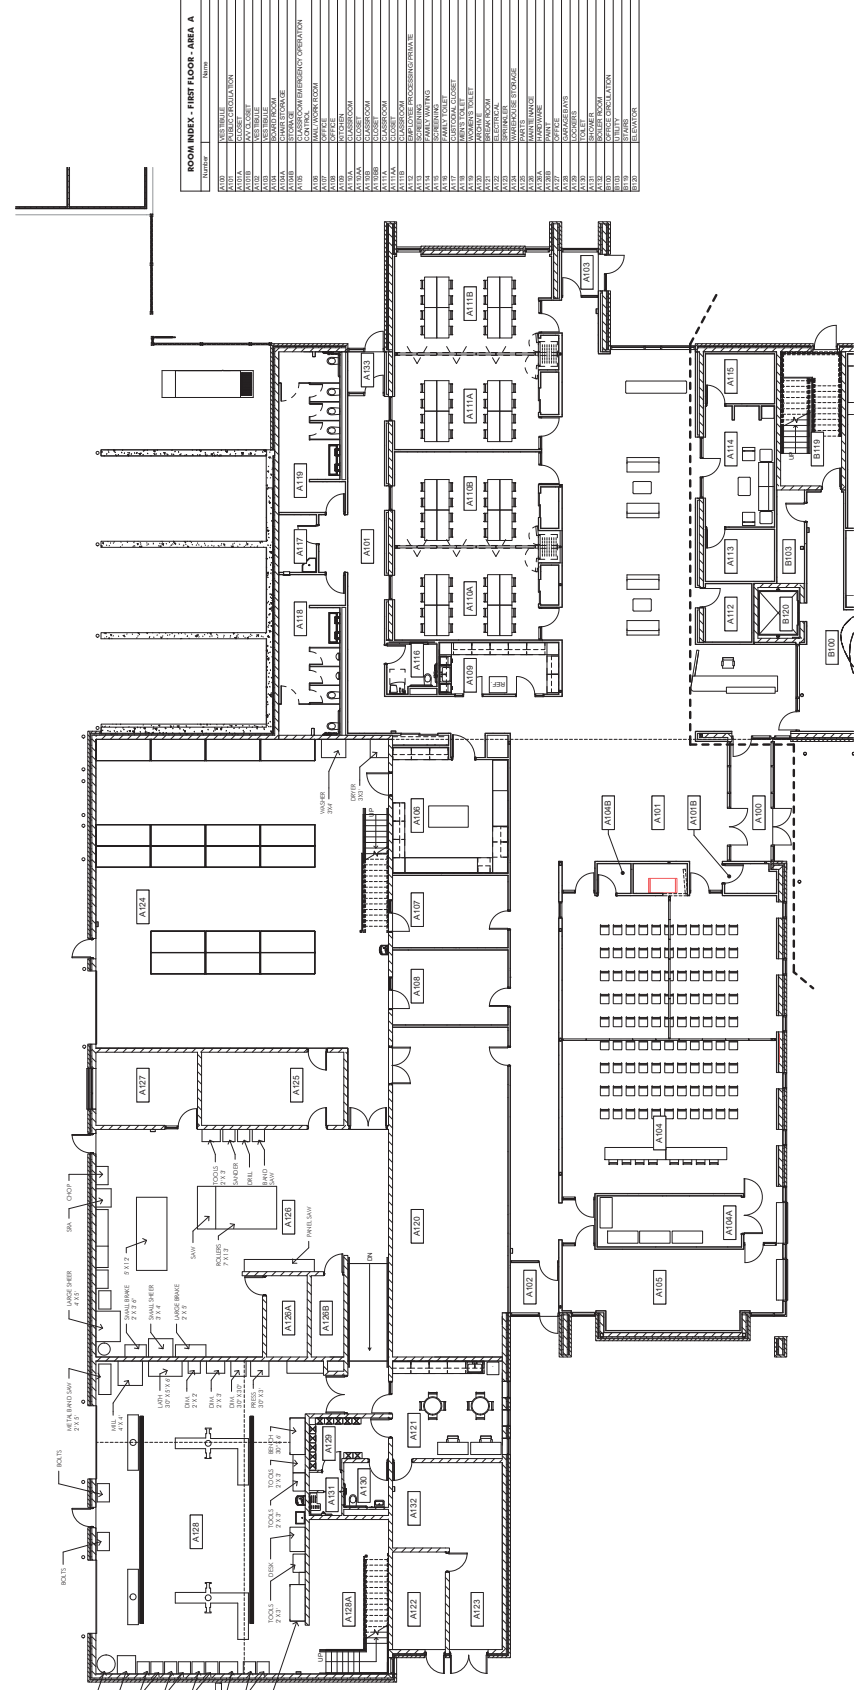

ROOM INDEX - FIRST FLOOR - AREA A

Room Number	Room Name
A101	ADMINISTRATIVE OFFICE
A102	ADMINISTRATIVE OFFICE
1 PARTIAL FIRST FLOOR PLAN - AREA A FURNITURE
FOR REFERENCE ONLY
1/8" = 1'-0"

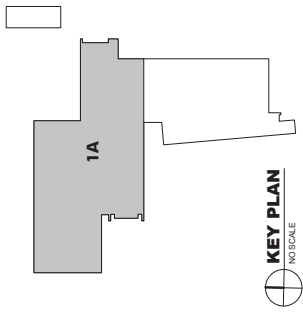

KEY PLAN
NO SCALE



NEW DISTRICT
& ADMINISTRATIVE
PROFESSIONAL
DEVELOPMENT
CENTER

for the
BOARD OF EDUCATION
Community Consolidated
School District #159
2123 S. Arlington Heights Road
Arlington Heights, Illinois
60005



Civil
1515 Ridgeview Ave., Suite 200
Arlington Heights, IL 60005
P: 847.852.1000
F: 847.852.1001

Mathematical/Statistical
1515 Ridgeview Ave., Suite 200
Arlington Heights, IL 60005
P: 847.756.4180

Structural
1515 Ridgeview Ave., Suite 200
Arlington Heights, IL 60005
P: 847.852.1000
F: 847.852.1001


Electrical
Alpha Design, Inc.
1515 Ridgeview Ave., Suite 200
Arlington Heights, IL 60005
P: 847.756.4180

REVISIONS		
No.	Date	By

Project Number:
10040
Issue Date:
JANUARY 11, 2017
Drawn by:
JW
Checked by:
JW
Project Title:
PARTIAL FIRST FLOOR
REBAR PLAN - FURNITURE
Sheet Number:

R1.4

ROOM INDEX - FIRST FLOOR - AREA B	
Room Number	Description
A101	REAR OFFICE
A102	REAR OFFICE
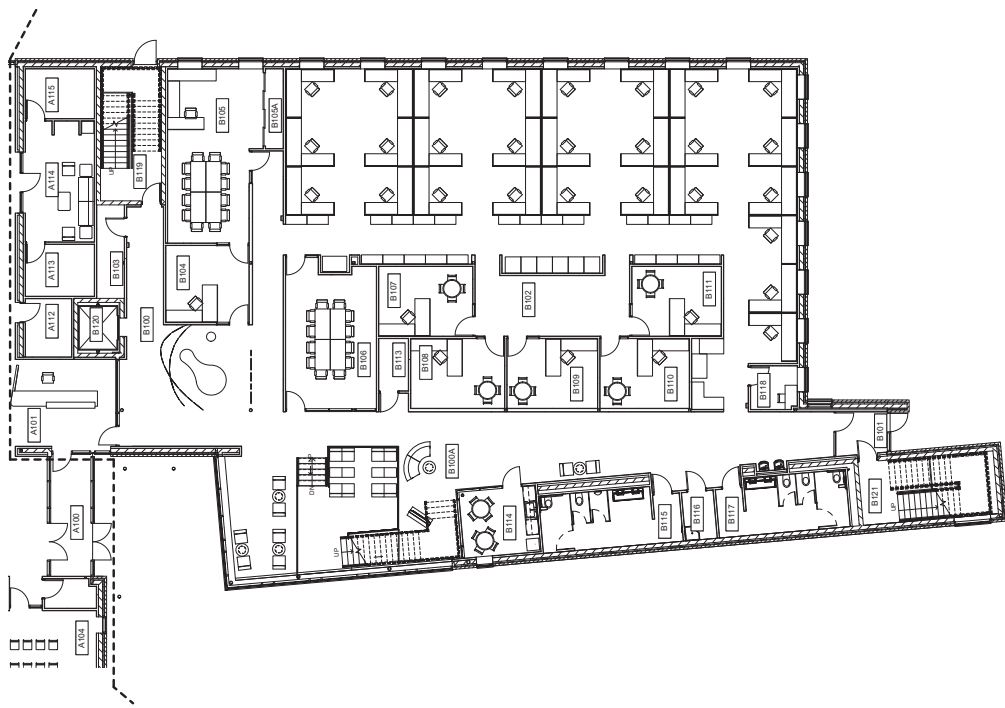

1
1/8" = 1'-0"
PARTIAL FIRST FLOOR PLAN - AREA B FURNITURE
FOR REFERENCE ONLY





NEW DISTRICT
& ADMINISTRATION
PROFESSIONAL
DEVELOPMENT
CENTER

for the
BOARD OF EDUCATION
Community Consolidated
School District #19
2123 S. Arlington Heights Road
Arlington Heights, Illinois
60005



Civil
1875 Ridgeway, Suite 200
Midway, IL 60050
P: 847.882.2201

Mathematical/Statistical
1875 Ridgeway, Suite 200
Midway, IL 60050
P: 847.882.2201

Structural
1875 Ridgeway, Suite 200
Midway, IL 60050
P: 847.882.2201


Electrical
1875 Ridgeway, Suite 200
Midway, IL 60050
P: 847.882.2201

REVISIONS
No. Date By

Project Number:
10040
Issue Date:
JANUARY 11, 2017
Drawn by:
JW
Checked by:
JW
Partial Second Floor - Furniture
Sheet Number

R1.5

Room Number	Room Name
B200	OFFICE CIRCULATION
B201	OFFICE SPACE
B202	OFFICE SPACE
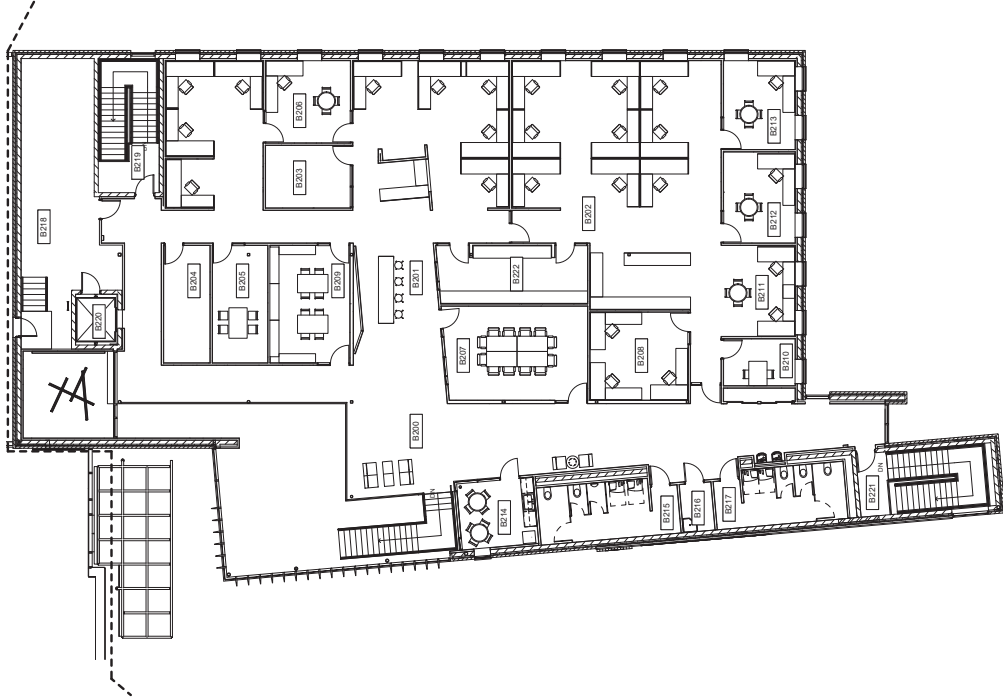


1 PARTIAL SECOND FLOOR PLAN - AREA B FURNITURE
FOR REFERENCE ONLY
1/8" = 1'-0"






REVISIONS		
No.	Date	By


Project Number:	10040
Issue Date:	JANUARY 11, 2017
Drawn by:	ARCON
Checked by:	ARCON
Reviewed by:	ARCON
Sheet Number:	R1.6

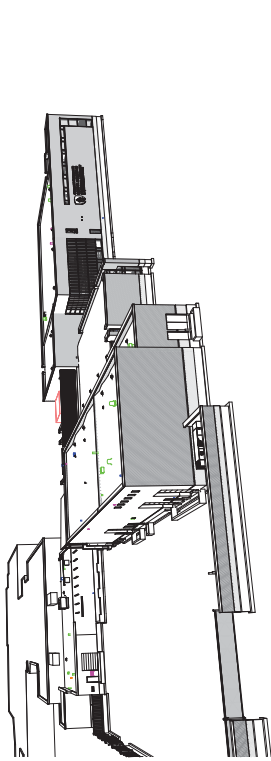


2 AERIAL VIEW - NW

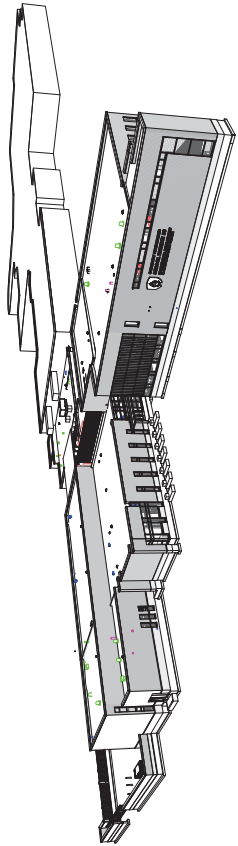

4 AERIAL VIEW - SW

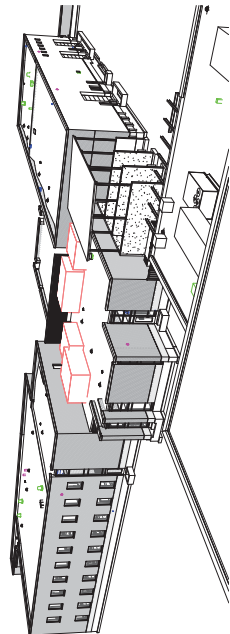

1 AERIAL VIEW - NE

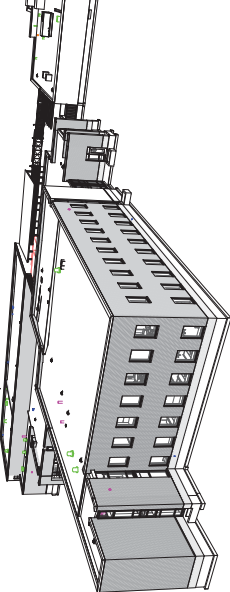

3 AERIAL VIEW - SE